

COMPANY'S LOGO

MATERIALS

- MDF
- SOLID SURFACE
- MISCELLANEOUS
- WALL

FINISHES

- PL-1 WILLSONART, RIVER CHERRY 7937-38
- PL-2 WILLSONART, TAN SOAPSTONE 4887-38
- SS-1 SOLID SURFACE, WILSONART DURANGO 9174
- TYP RUBBER BASE, ROPPE BLACK

HARDWARE

- H-1 BLUM, METABOX, L-550, HEIGHT - M, K, H
- H-2 HINGE BLUM, INSERTA, 170 °, 7516540B
- H-3 PULLS, HAFELE 116.05.922
- H-4 BRACKET, HAFELE 287.45.477
- H-5 SHELVING SUPPORT, HAFELE 282.04.711
- TYP DOOR LOCKS, COMPX TIMBERLINE, 240 SERIES X SATIN NICKEL
- TYP DRAWER LOCKS, COMPX TIMBERLINE, 230 SERIES X SATIN NICKEL
- TYP SILENCER, MANUFACTURER'S STANDARD

BY OTHERS

- BO-1 GWB WALLS
- BO-2 WINDOWS
- BO-3 INWALL 2x2 METAL TUBE
- BO-4 INTERIOR DOORS
- BO-5 LIGHT FIXTURE
- BO-6 SINK AND FAUCET

CLIENT'S ADDRESS

ARCHITECT:


ROOM: STERILE 124

N	DATE	DRAWN BY	FOR APPROVAL/REVISION
1.	05/05/2016	GDI Engineering	FOR APPROVAL


SCALE: AS NOTED

@ ARCH D


DWG #: 6.01

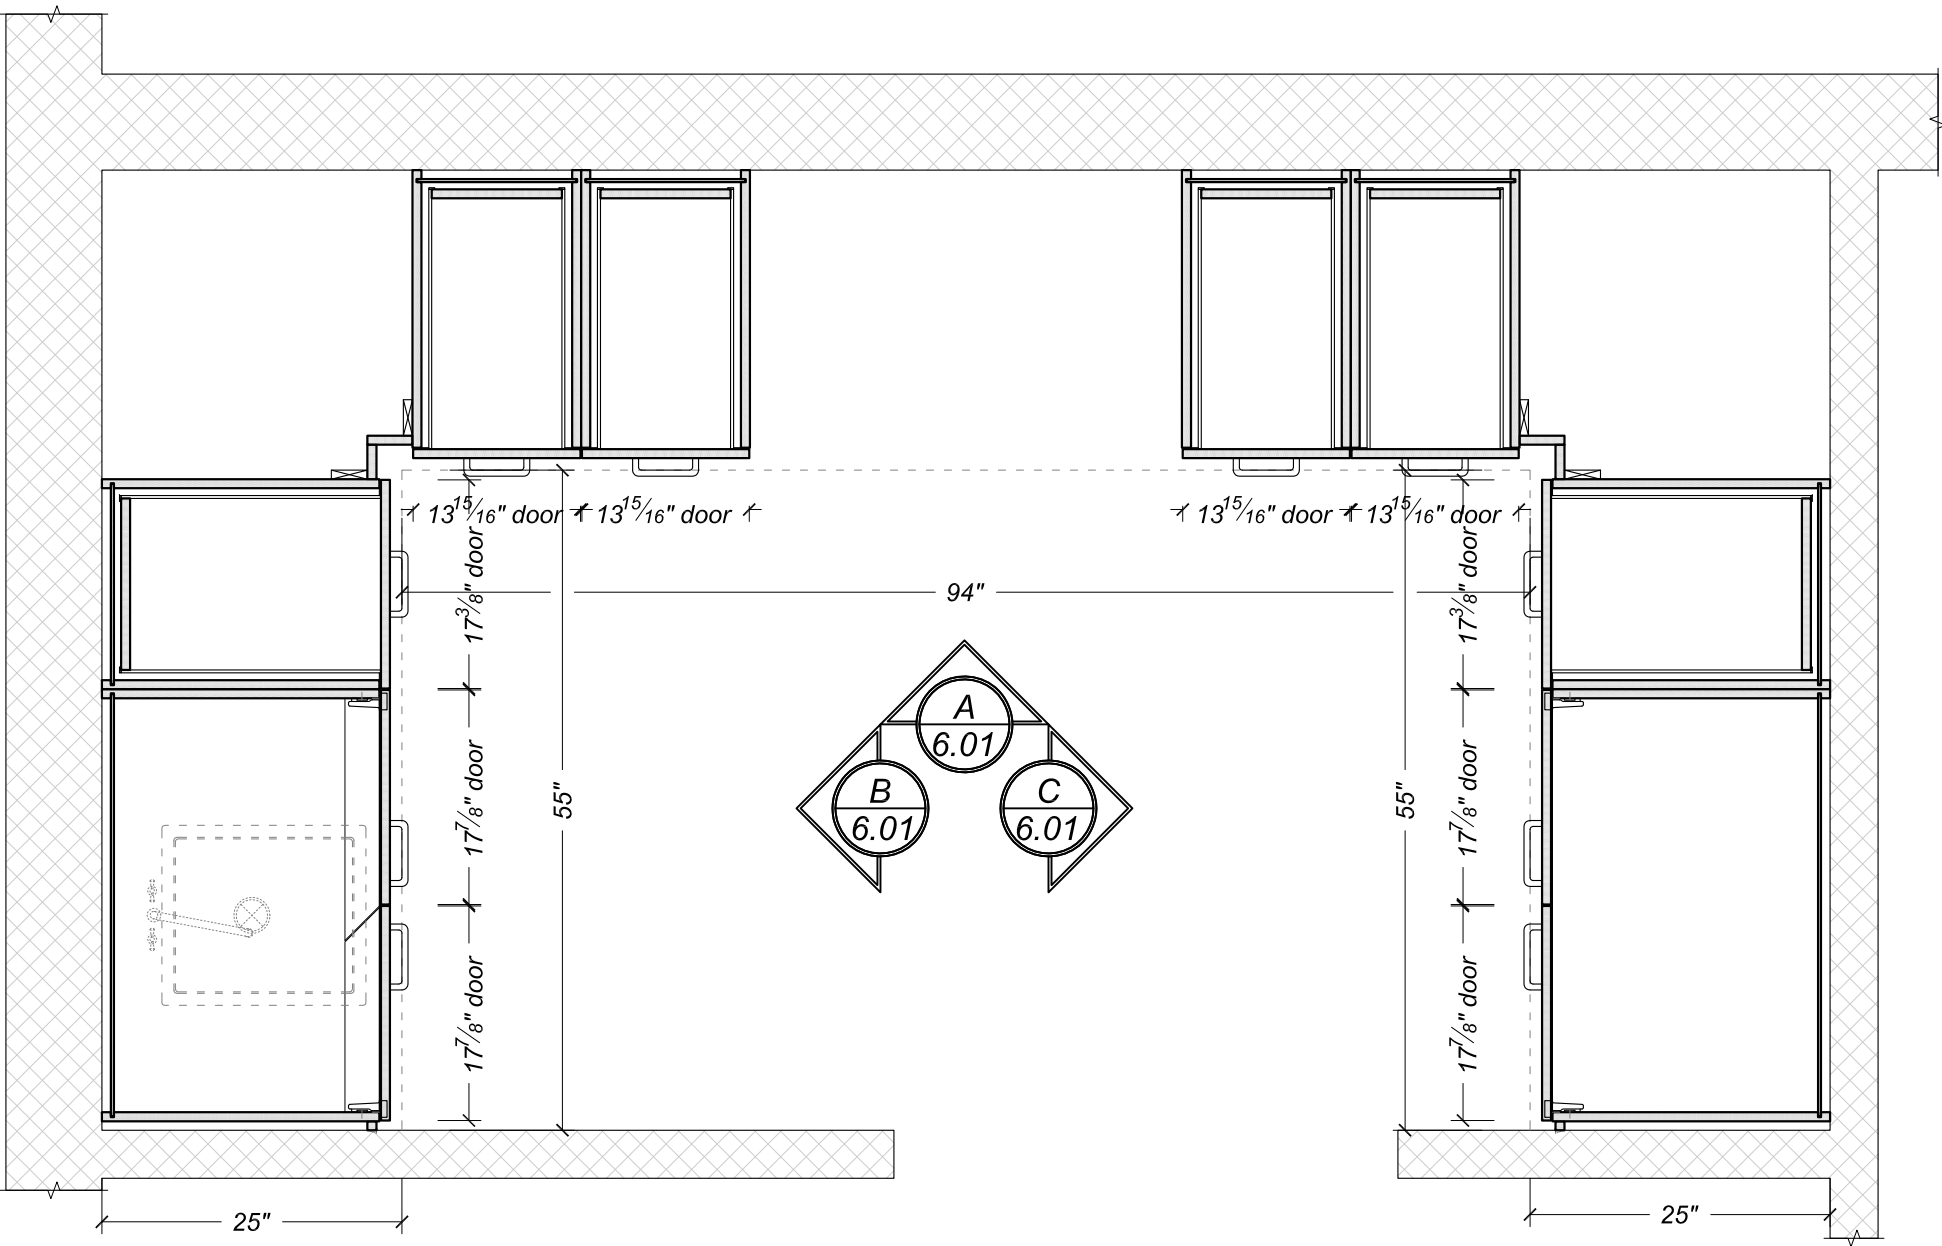


SECTION
P1 PLAN @ STERILE (124)
SCALE: 1"=1'-0"

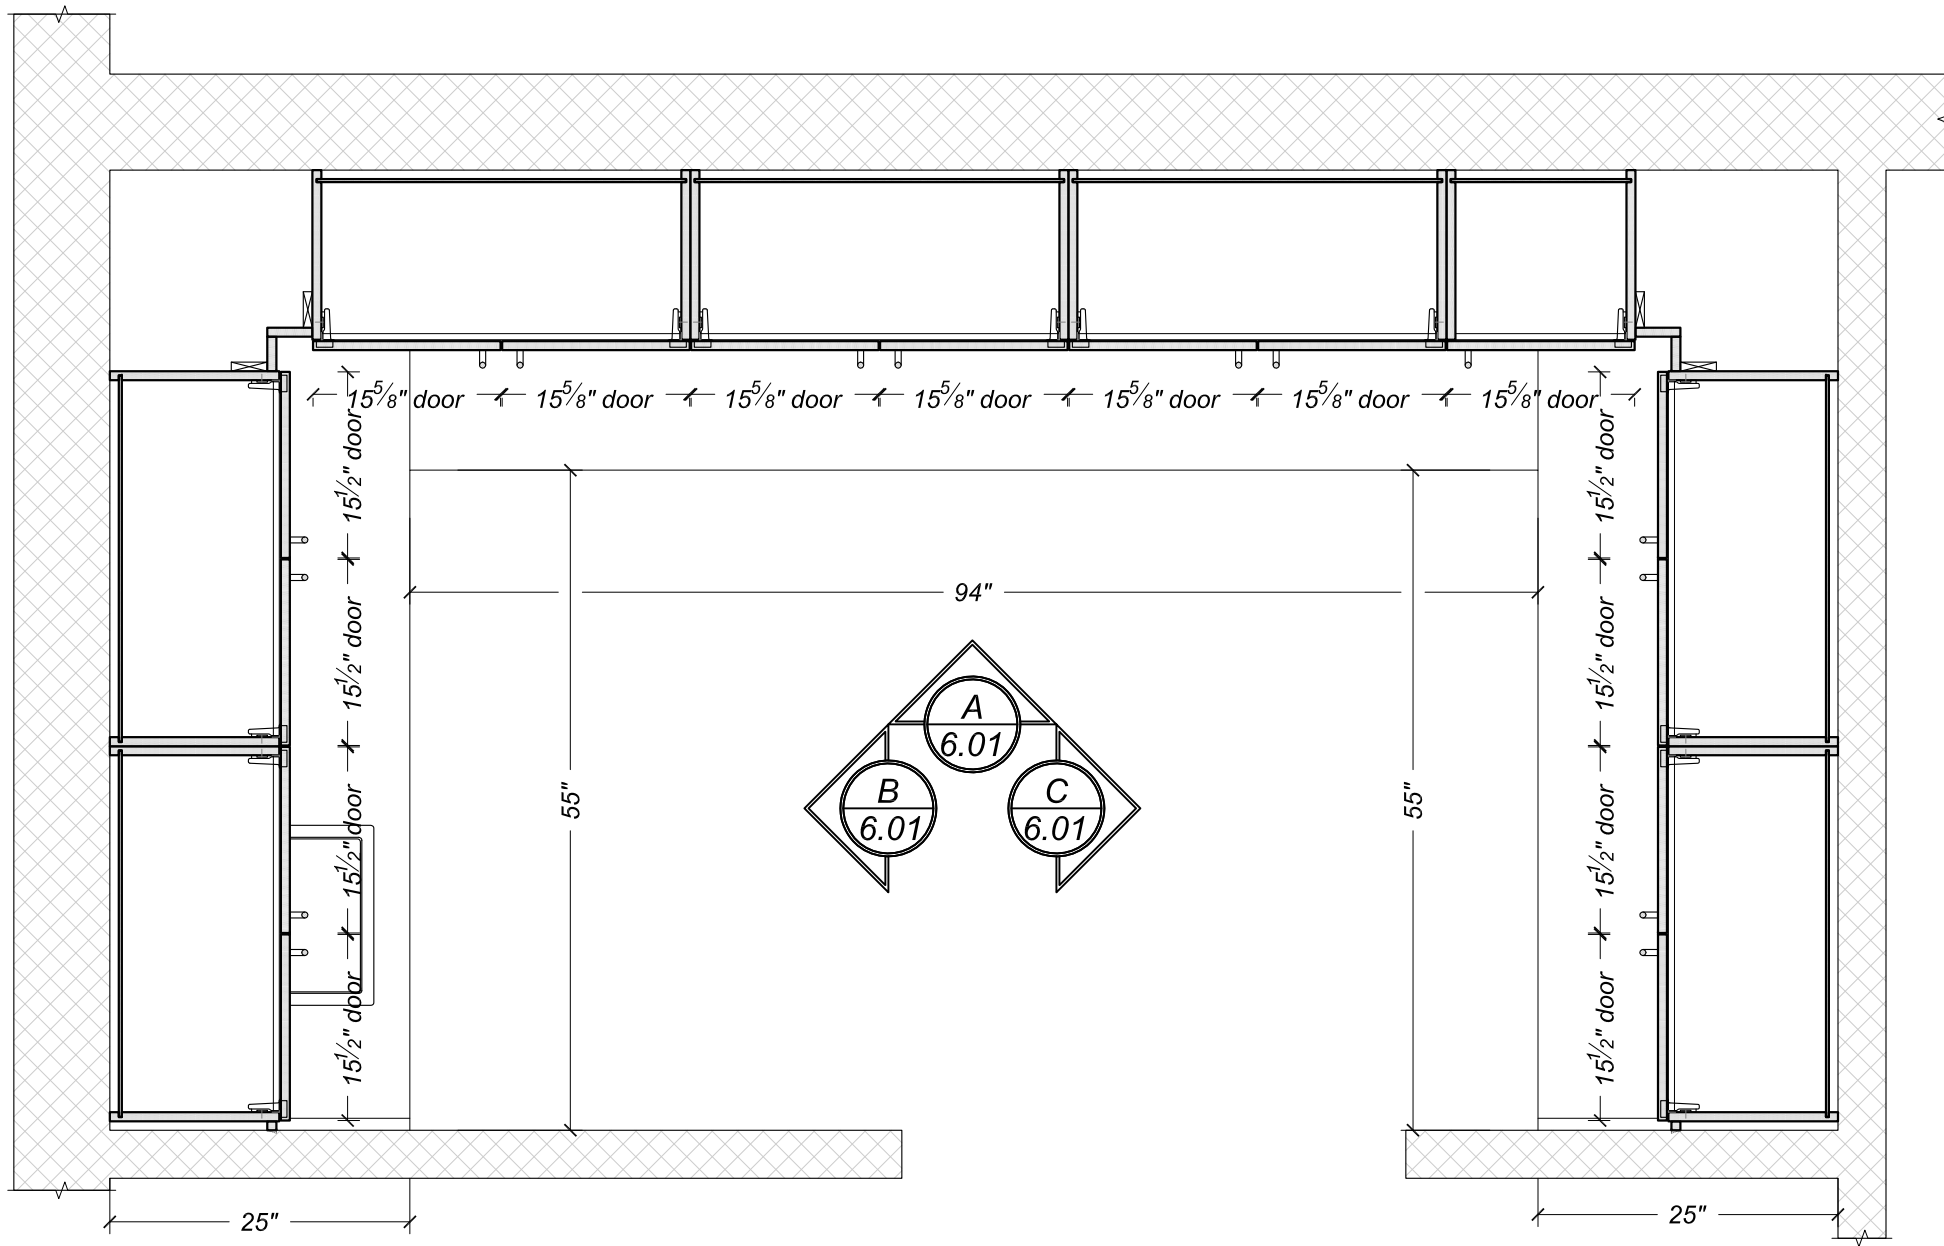


SECTION
P2 PLAN @ STERILE (124)
SCALE: 1"=1'-0"

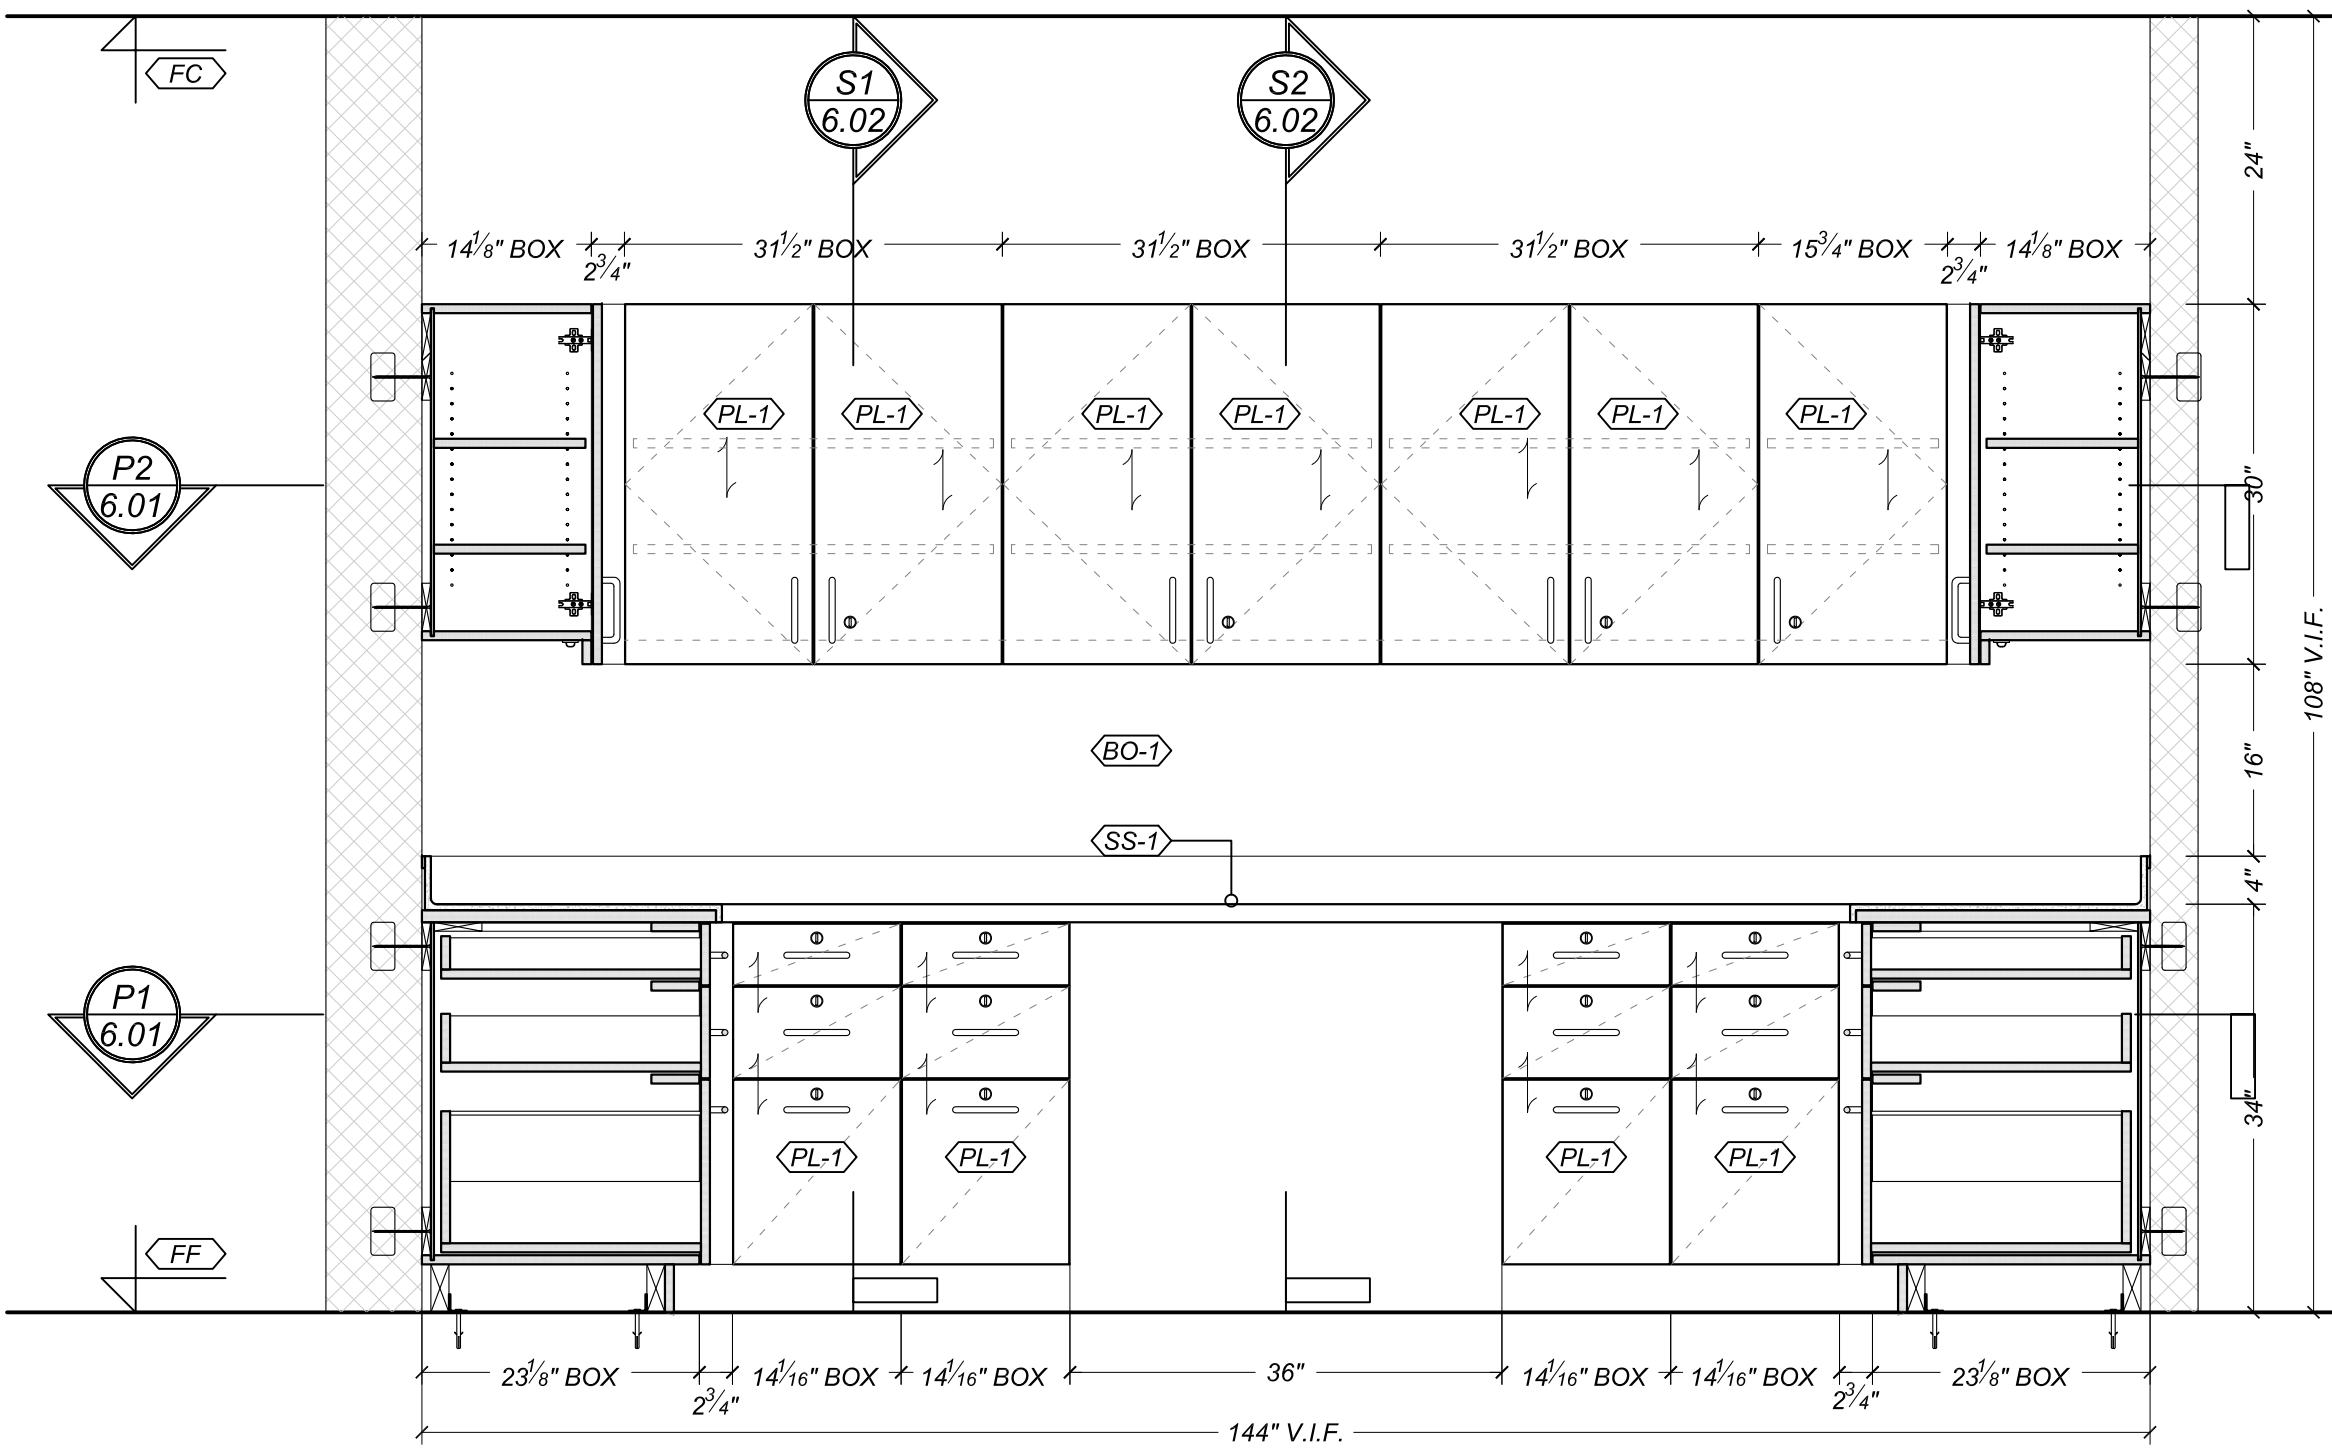

FRONT
A ELEVATION @ STERILE (124)
SCALE: 3/4"=1'-0"

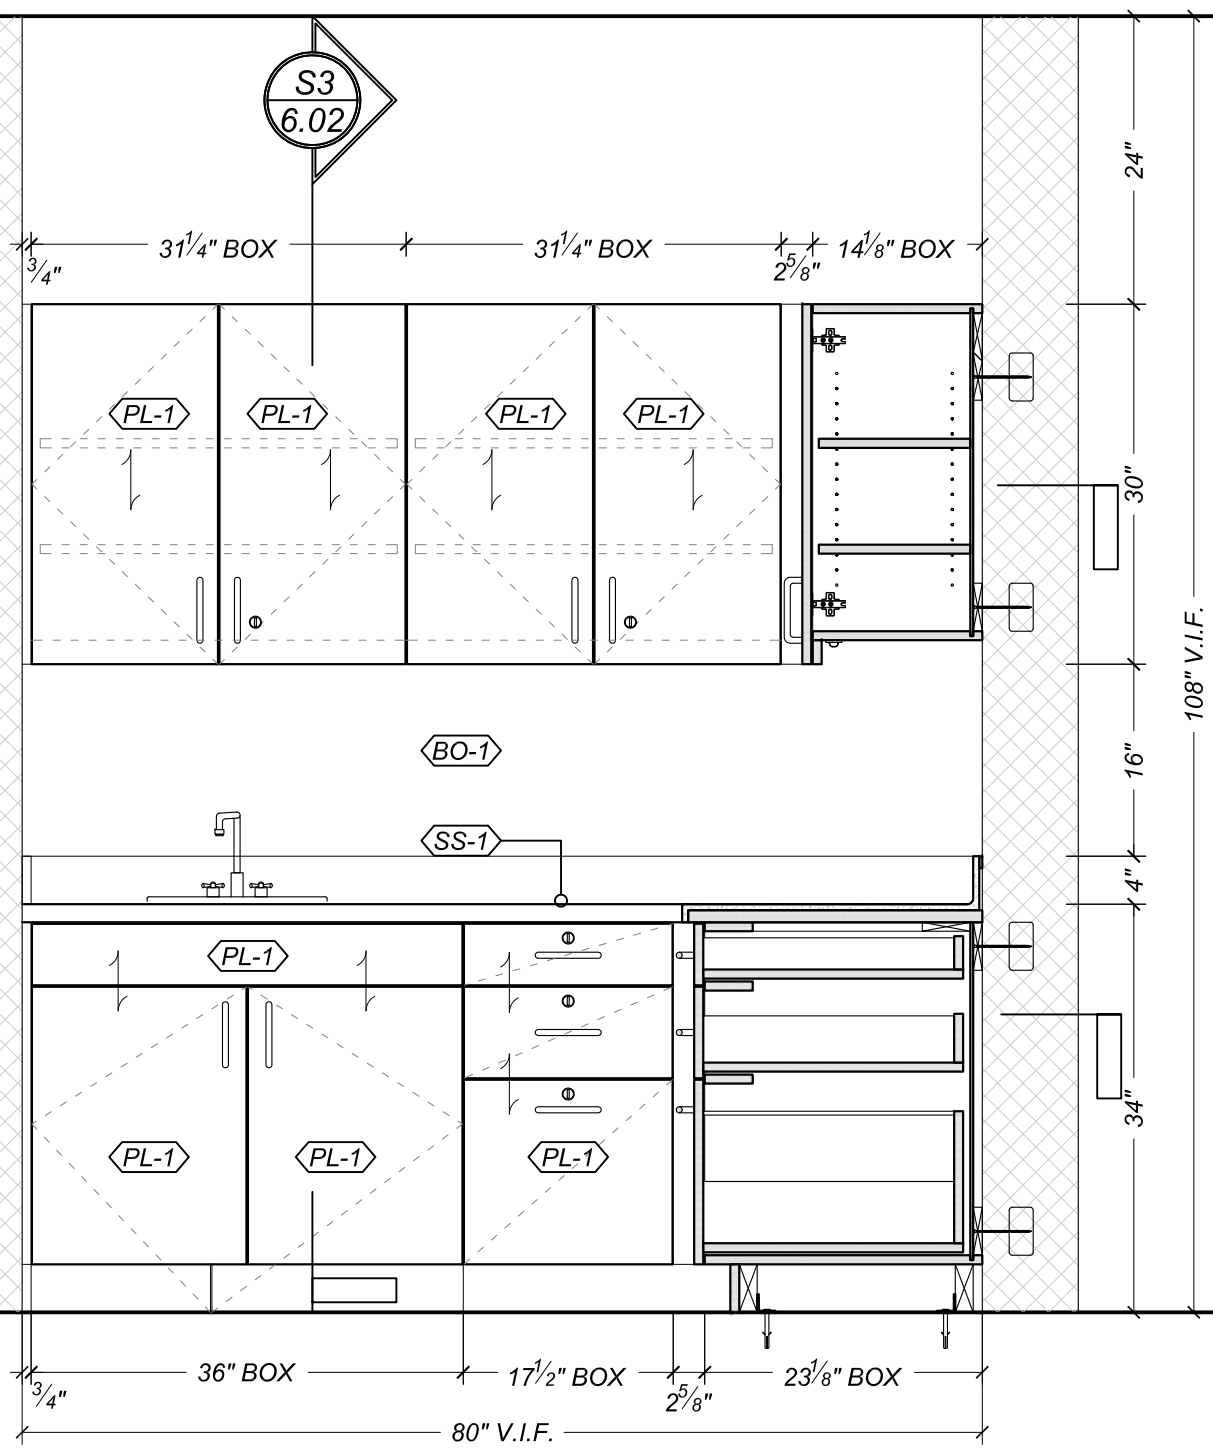

FRONT
B ELEVATION @ STERILE (124)
SCALE: 3/4"=1'-0"

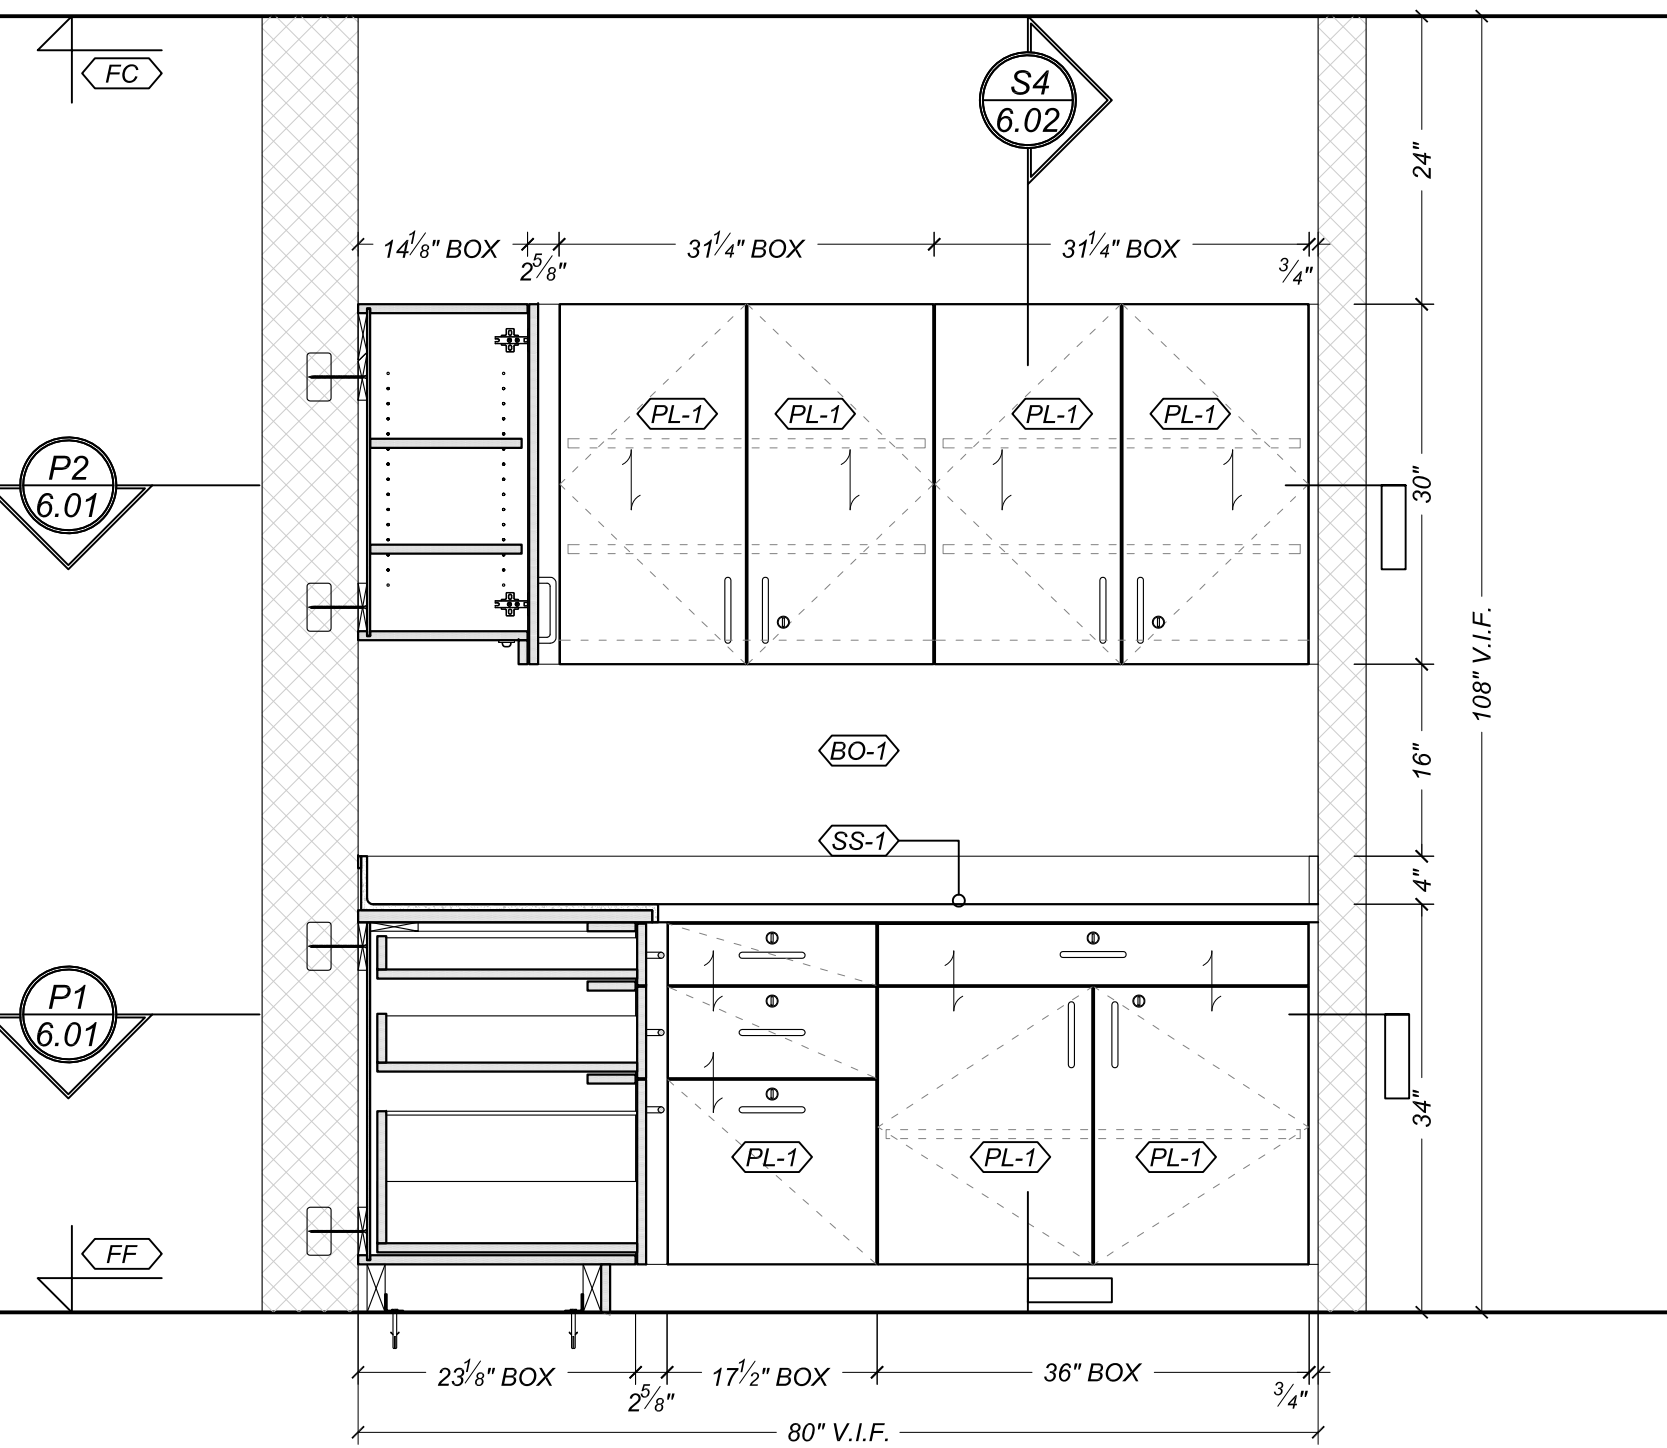

FRONT
C ELEVATION @ STERILE (124)
SCALE: 3/4"=1'-0"

MATERIALS	
	MDF
	SOLID SURFACE
	MISCELLANEOUS
	WALL
	

PL-1	WILSONART, RIVER CHERRY 7937-38
PL-2	WILSONART, TAN SOAPSTONE 4887-38
SS-1	SOLID SURFACE, WILSONART DURANGO 9174
TYP	RUBBER BASE, ROPPE BLACK

H-1	BLUM, METABOX, L-550, HEIGHT - M, K, H
H-2	HINGE BLUM, INSERTA, 170 °, 7576540B
H-3	PULLS, HAFELE 116.05.922
H-4	BRACKET, HAFELE 287.45.477
H-5	SHELVING SUPPORT, HAFELE 282.04.711
TYP	DOOR LOCKS, COMPIX TIMBERLINE, 240 SERIES X SATIN NICKEL
TYP	DRAWER LOCKS, COMPIX TIMBERLINE, 230 SERIES X SATIN NICKEL
TYP	SILENCER, MANUFACTURER'S STANDARD

Diagram illustrating the locations of various building components, labeled BO-1 through BO-6:

- BO-1: *GWB WALLS*
- BO-2: *WINDOWS*
- BO-3: *INWALL 2x2 METAL TUBE*
- BO-4: *INTERIOR DOORS*
- BO-5: *LIGHT FIXTURE*
- BO-6: *SINK AND FAUCET*

[illegible]

DWG #: 6.02

